REVISIONS			
REV	DESCRIPTION	APPROVED	DATE
–	INITIAL RELEASE		2/19/99

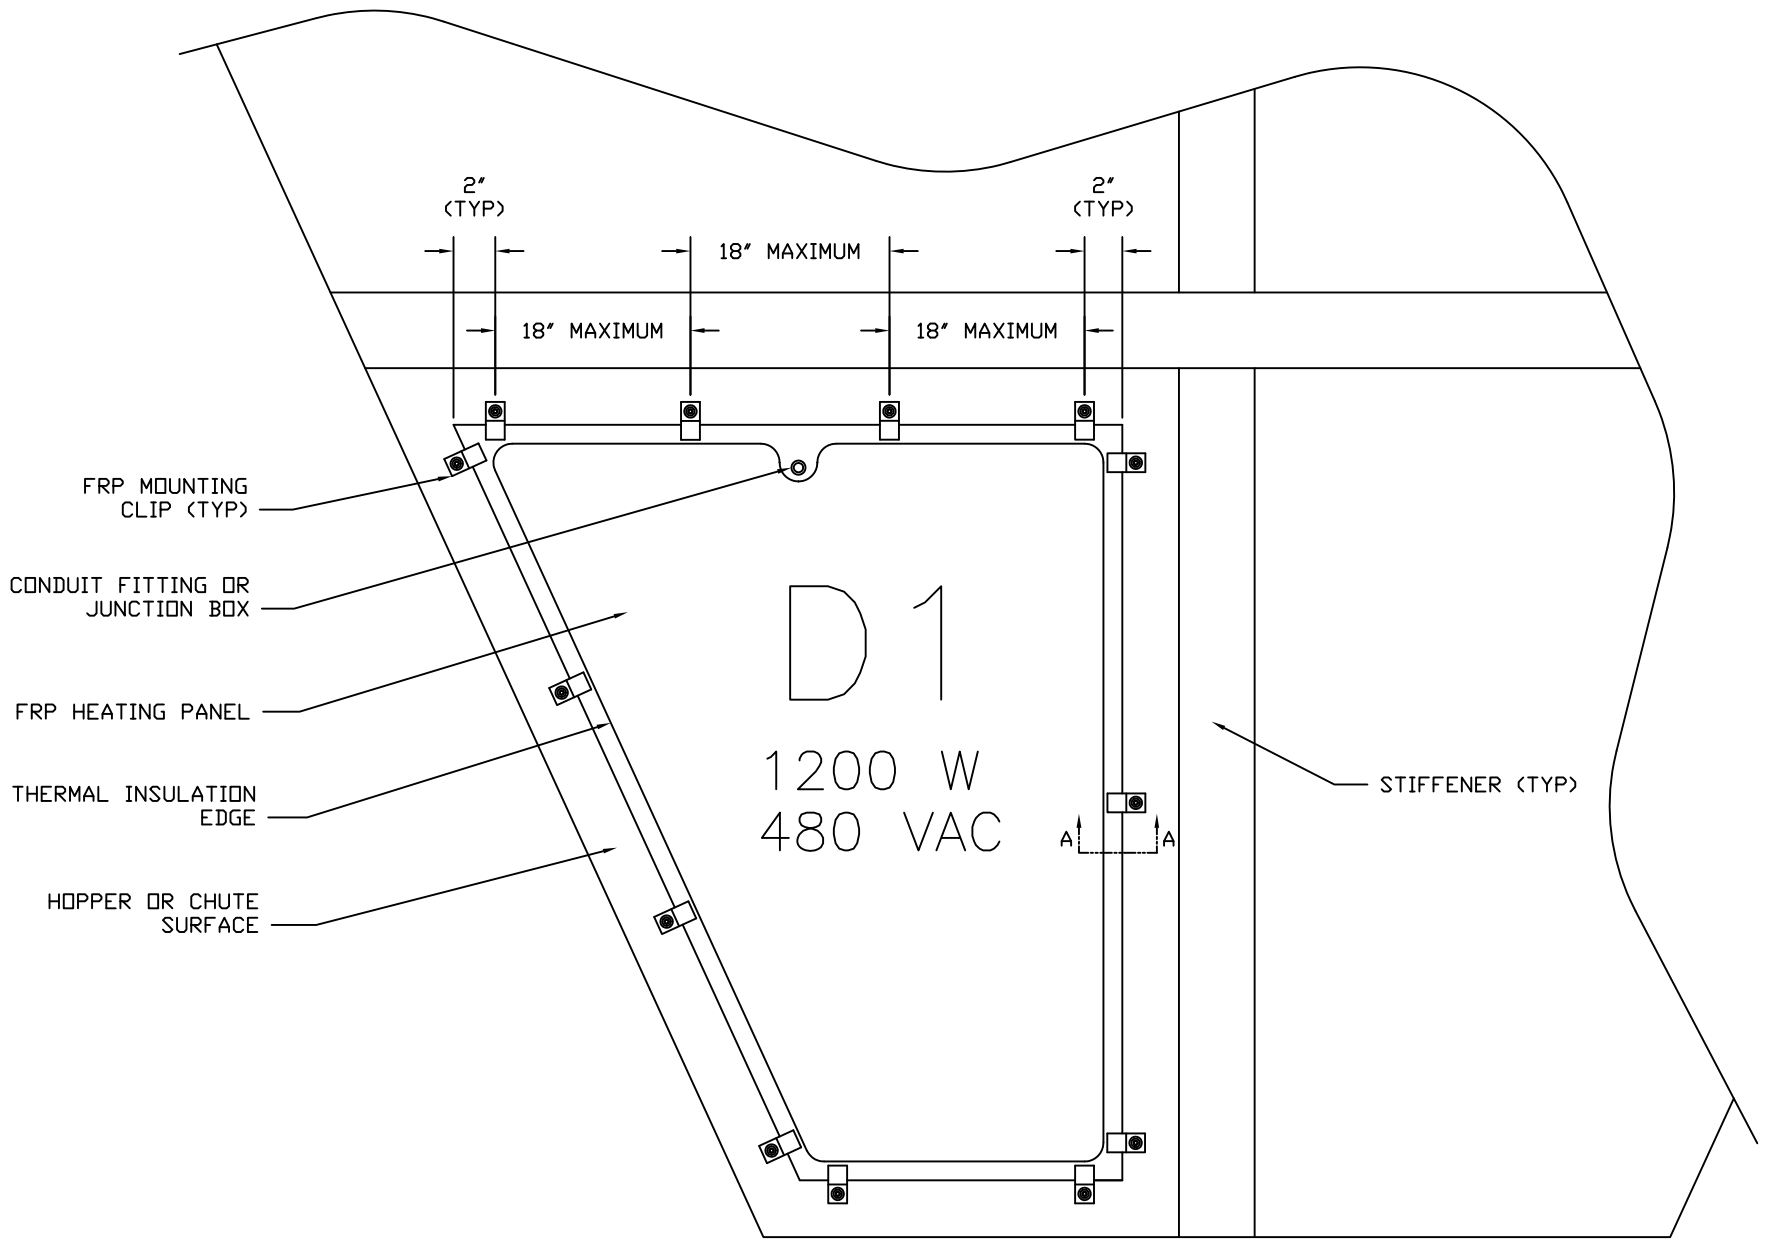

OVERVIEW

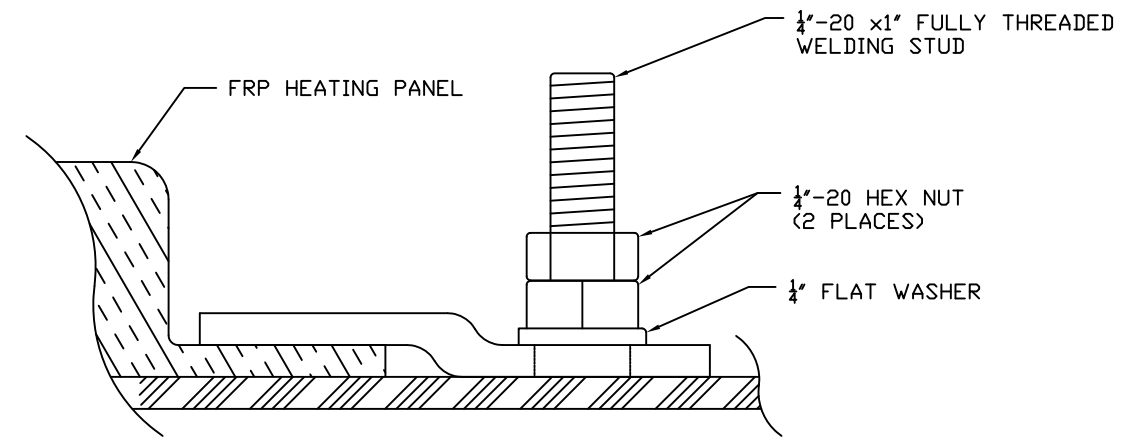

DETAIL A–A

NOTES:

1) FRP CLIP INSTALLATION SHOWN ON TOP EDGE, TYPICAL FOR ALL SIDES.
2) MAXIMUM SPACING BETWEEN FRP CLIPS 18".

MODEL	ITEM	QTY	PART NO.	DESCRIPTION

SIGNATURES	DATE
DWN:	
APVD:	
QA:	

DIMENSIONS ARE IN INCHES
TOLERANCES, UNLESS SPECIFIED OTHERWISE:
2 PL ±0.05 FRACTION ±1/32
3 PL ±0.020 ANGLE ± 1.0°

HTD HEAT TRACE, INC.
WHITEHOUSE, NJ 08888

TITLE
FRP HEATING PANEL
INSTALLATION INSTRUCTIONS

SIZE	CONTRACT NUMBER	DRAWING NUMBER	REV
D	NONE	D–115	–

SCALE: NONE | FILE: D115 | SHEET 1 OF 1

THIS DRAWING IS THE PROPERTY OF AND IS PROPRIETARY TO HTD HEAT TRACE, INC., AND SHALL NOT BE DISCLOSED TO, NOR USED BY, ANY THIRD PARTIES WITHOUT EXPRESS WRITTEN CONSENT OF HTD HEAT TRACE, INC.